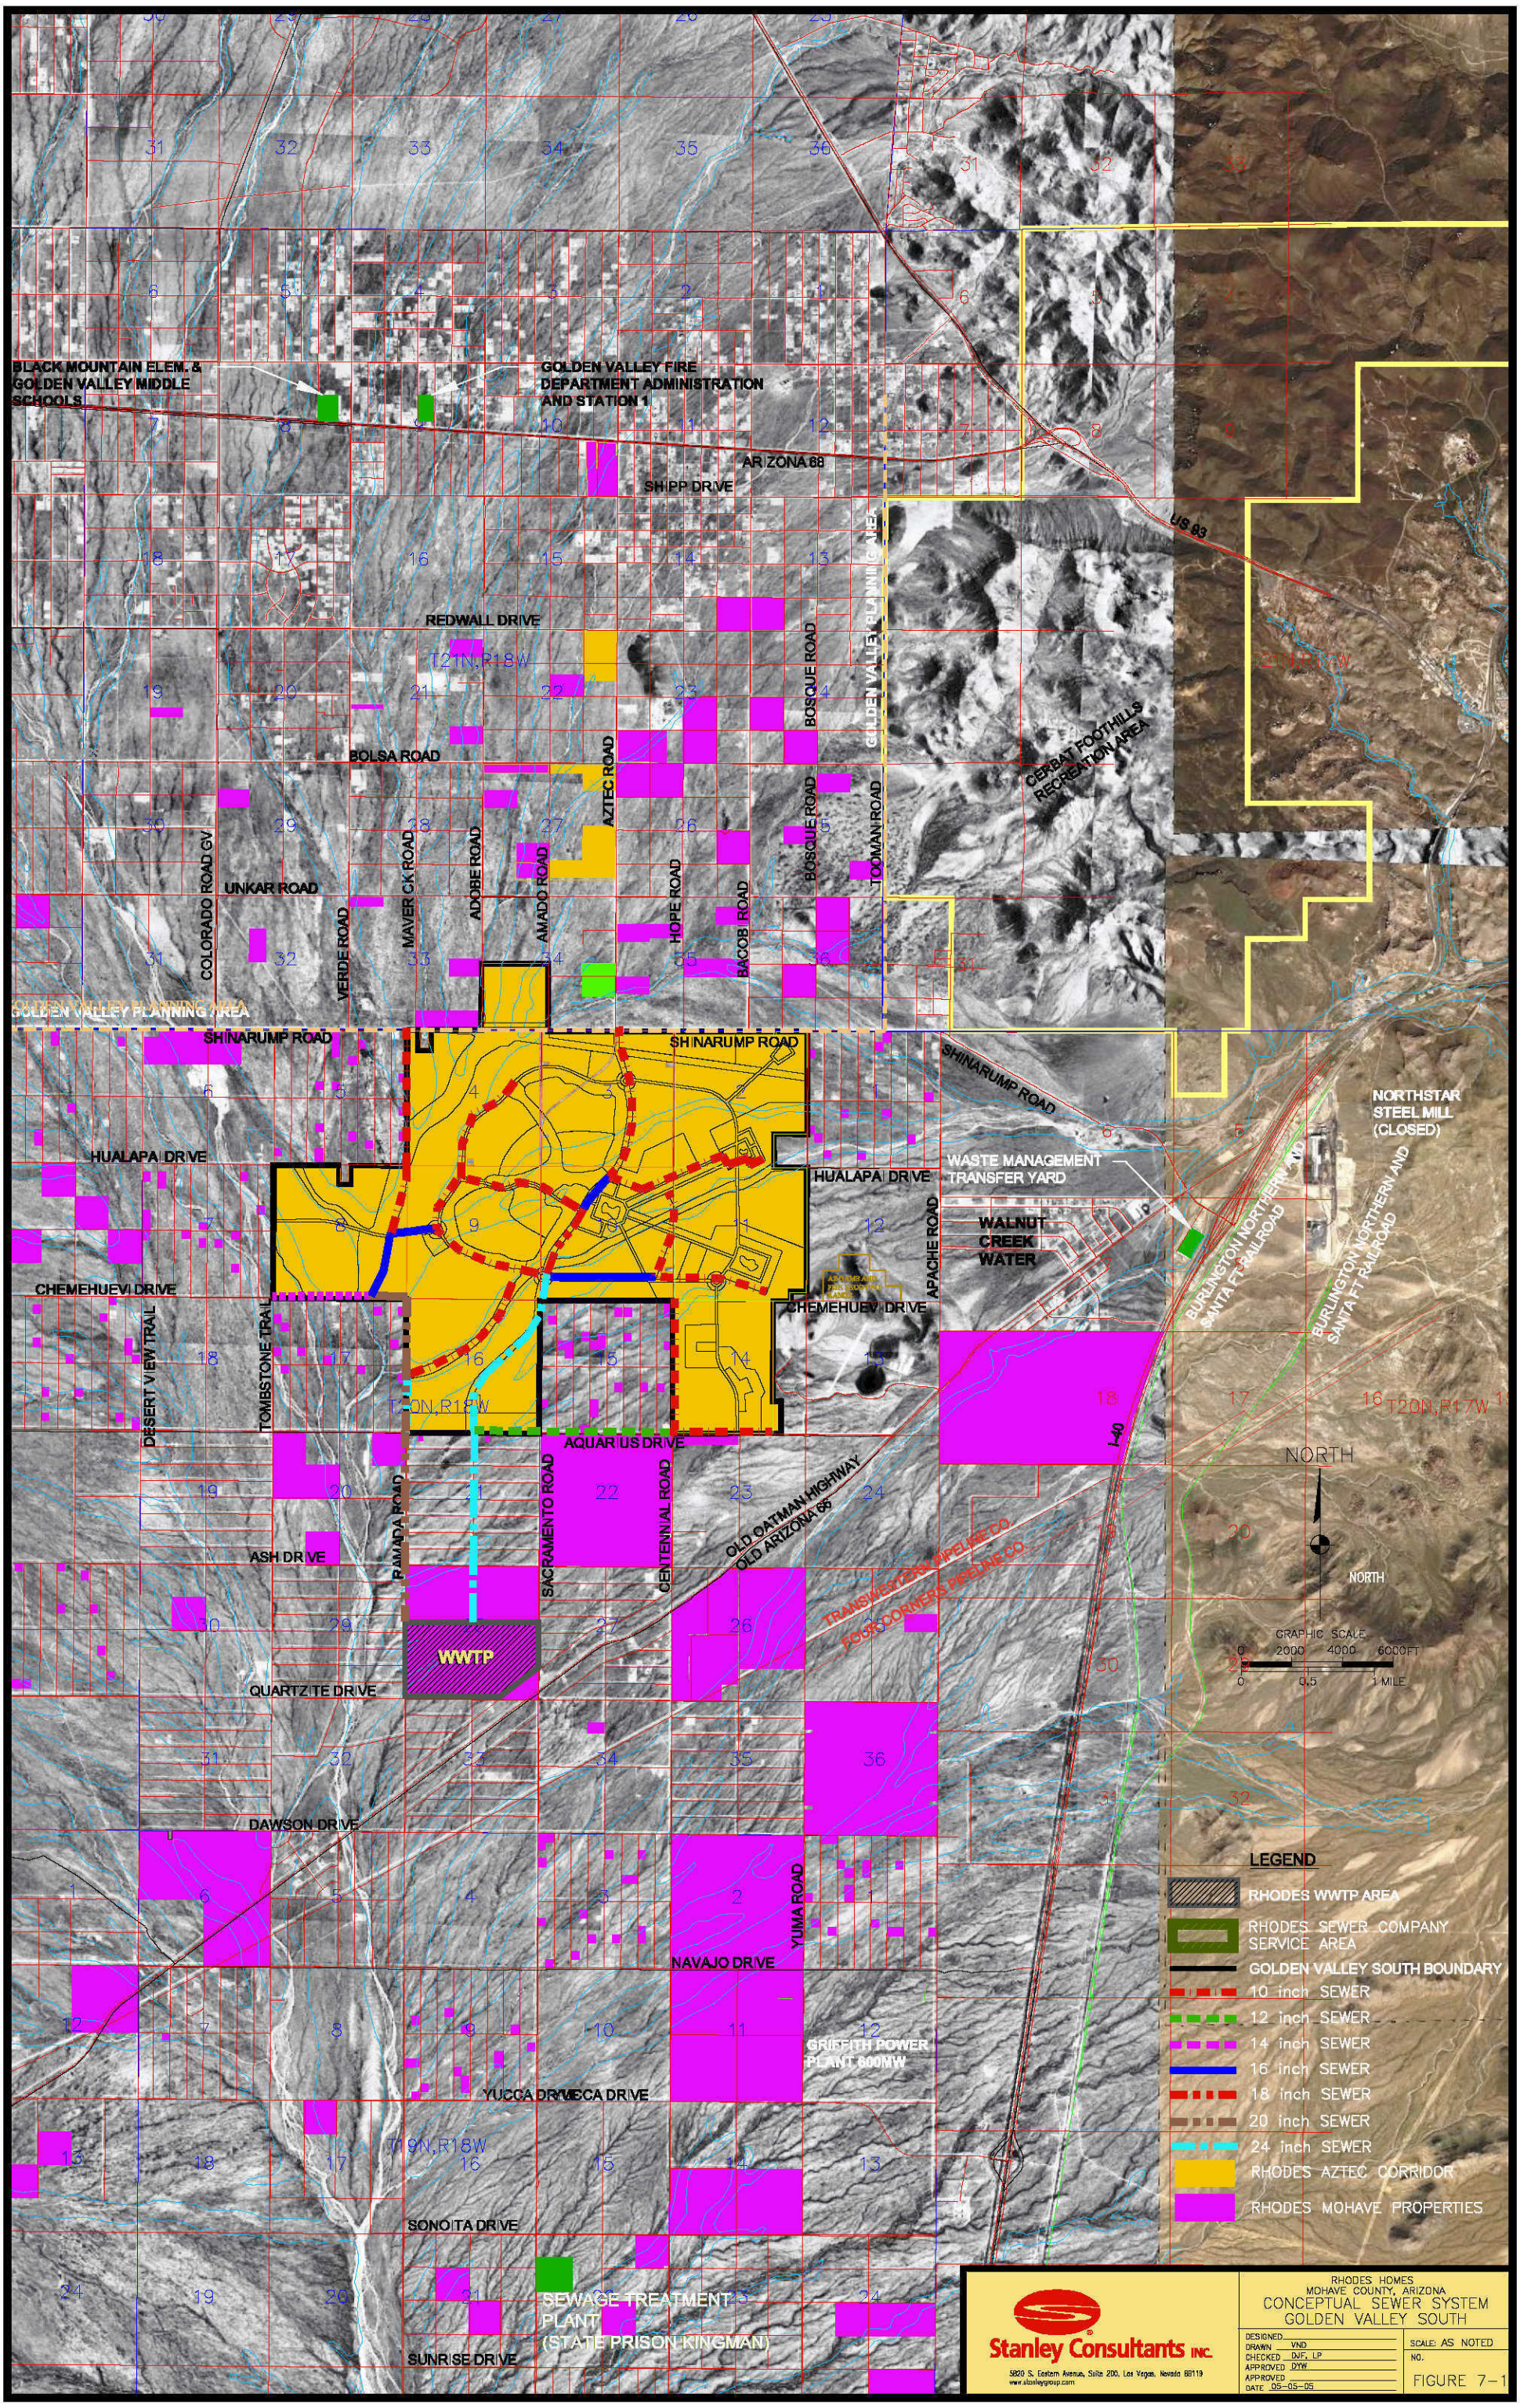
BLACK MOUNTAIN ELEM. & GOLDEN VALLEY MIDDLE SCHOOLS
GOLDEN VALLEY FIRE DEPARTMENT ADMINISTRATION AND STATION 1
ARIZONA 68
SHIPP DRIVE
US 93
REDWALL DRIVE
T21N,R18W
T21N,R17W
BOLSA ROAD
GOLDEN VALLEY PLANNING AREA
CERBAT FOOTHILLS RECREATION AREA
BOSQUE ROAD
TOOMAN ROAD
AZTEC ROAD
UNKAR ROAD
COLORADO ROAD GV
VERDE ROAD
MAVER CK ROAD
ADOBE ROAD
AMADO ROAD
HOPE ROAD
BACOBI ROAD
SHINARUMP ROAD
HUALAPAI DRIVE
CHEMEHUEVI DRIVE
DESERT VIEW TRAIL
TOMBSTONE TRAIL
T20N,R18W
AQUARIUS DRIVE
RAMADA ROAD
SACRAMENTO ROAD
CENTENNIAL ROAD
OLD OATMAN HIGHWAY
OLD ARIZONA 68
TRANSWESTERN PIPELINE CO.
FOUR CORNERS PIPELINE CO.
WWTP
ASH DRIVE
QUARTZITE DRIVE
WASTE MANAGEMENT TRANSFER YARD
WALNUT CREEK WATER
APACHE ROAD
BURLINGTON NORTHERN AND SANTA FT RAILROAD
NORTHSTAR STEEL MILL (CLOSED)
I-40
T20N,R17W
NORTH
GRAPHIC SCALE
0 2000 4000 6000FT
0 0.5 1 MILE
DAWSON DRIVE
YUMA ROAD
NAVAJO DRIVE
GRIFFITH POWER PLANT 600MW
YUCCA DRIVE
T19N,R18W
SONOITA DRIVE
SEWAGE TREATMENT PLANT (STATE PRISON KINGMAN)
SUNRISE DRIVE
LEGEND
RHODES WWTP AREA
RHODES SEWER COMPANY SERVICE AREA
GOLDEN VALLEY SOUTH BOUNDARY
10 inch SEWER
12 inch SEWER
14 inch SEWER
16 inch SEWER
18 inch SEWER
20 inch SEWER
24 inch SEWER
RHODES AZTEC CORRIDOR
RHODES MOHAVE PROPERTIES
Stanley Consultants INC.
5820 S. Eastern Avenue, Suite 200, Las Vegas, Nevada 89119
www.stanleygroup.com
RHODES HOMES
MOHAVE COUNTY, ARIZONA
CONCEPTUAL SEWER SYSTEM
GOLDEN VALLEY SOUTH
DESIGNED
DRAWN VND
CHECKED DJF, LP
APPROVED DYW
APPROVED
DATE 05-05-05
SCALE: AS NOTED
NO.
FIGURE 7-1